OPTIONAL FLIP

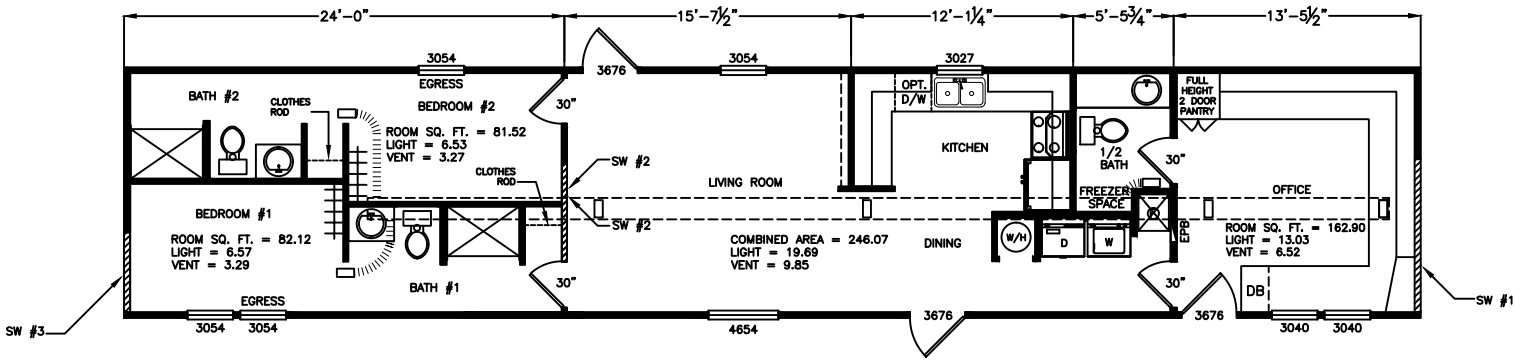

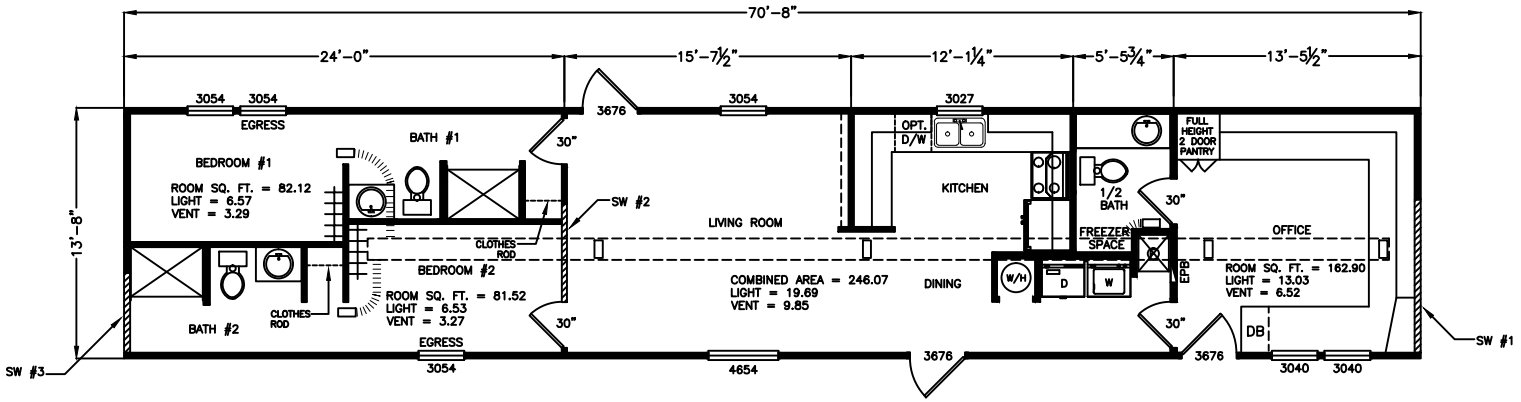

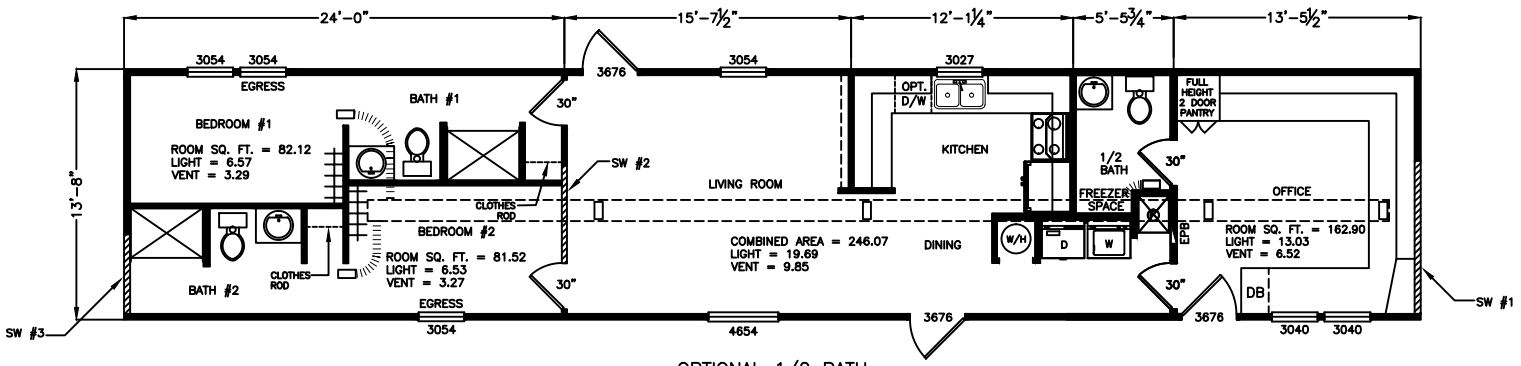

OPTIONAL 1/2 BATH

SHEARWALL DATA WIND ZONE 1				4
SHEARWALL NUMBER	1	2	3	N/A
TRIBUTARY SPAN	23'-4"	35'-4"	12'-0"	---
LENGTH	100"	64"	52"	---
PLF	150	350	150	---
NUMBER OF JOISTS	*1	6	1	---
DIAPHRAGM	CEILING			

* WITH FULL DEPTH CROSSMEMBER

Legacy Housing

DATE:	MODEL:	TITLE:	DWG#
07/02/2010	1474-22BOF	FLOOR PLAN LAYOUT	MP-68.1.1

SCALE:	DRAWN BY:
NTS	K. WILLETT

REV. #	DESCRIPTION:	DATE:	REV. BY:
1	ADD 1/2 BATH. MOVED COMMODE & ADD FREEZER SPACE IN STANDARD 1/2 BATH.	07/23/2010	K. WILLETT