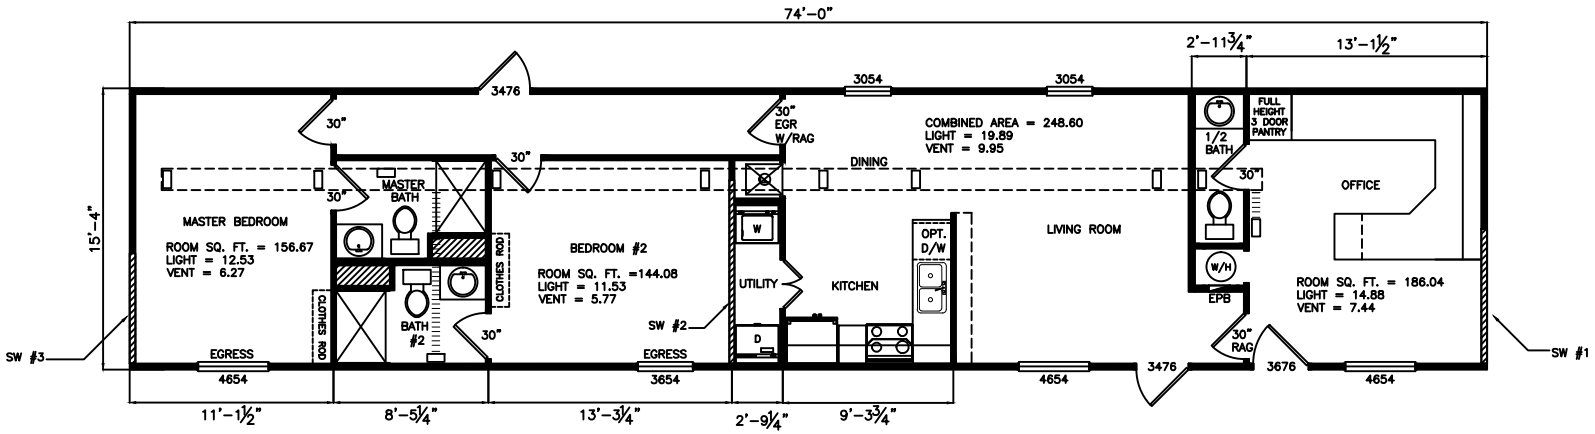

SHEARWALL DATA WIND ZONE 1				
SHEARWALL NUMBER	1	2	3	4
TRIBUTARY SPAN	20'-7"	37'-0"	16'-5"	N/A
LENGTH	88"	120"	72"	---
PLF	150	200	150	---
NUMBER OF JOISTS	2	2	2	---
DIAPHRAGM	CEILING BOARD			

Legacy Housing

DATE:	MODEL:	TITLE:	DWG#
03/25/2010	1678-32AOF	FLOOR PLAN LAYOUT	MP-63.1.1
SCALE: NTS	DRAWN BY: K. WILLETT		

REV. #	DESCRIPTION:	DATE:	REV. BY:
1	REVERSE LAVY & WC IN 1/2 BATH. CHANGE DOOR SWING.	04/13/2010	K. WILLETT