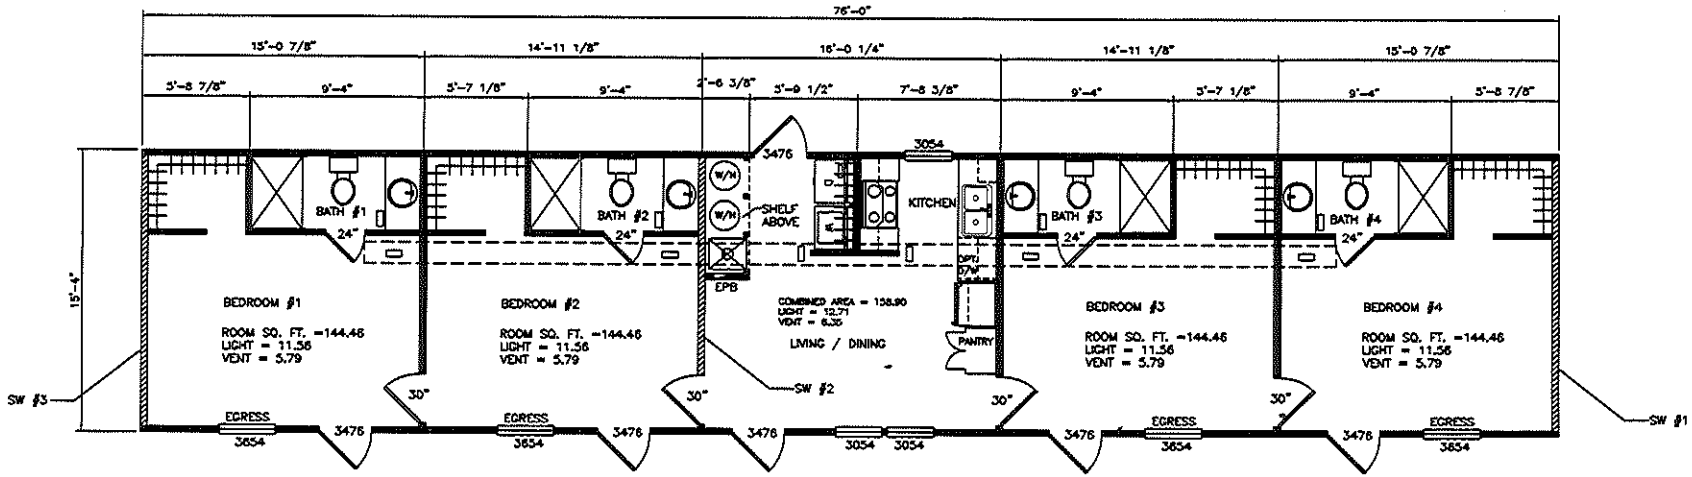

84" SIDEWALL HEIGHT
* WITH FULL DEPTH CROSS MEMBER

SHEARWALL DATA WIND ZONE 1			
SHEARWALL NUMBER	1	2	3
TRIBUTARY SPAN	23'-0"	38'-0"	15'-0"
LENGTH	100"	120"	64"
PLF	150	200	150
NUMBER OF JOISTS	*1	2	2
DIAPHRAGM	CEILING		

Legacy Housing

DATE:	MODEL:	TITLE:	DWG #:
10/24/2012	1680-44AOF	FLOOR PLAN	MP-137.1.1
SCALE:	DRAWN BY:		
NTS	JMS		

REF #	DESCRIPTION	DATE	REVISED BY
--	--	--	--
--	--	--	--